

PUNCH LIST

SELECTIONS

MARKUPS

TASKS

Site Navigation

INTERIOR

EXTERIOR

Trades:

ELECTRICAL


FLOORING

FINISH CARPENTRY

MECHANICAL

PAINT

TILE

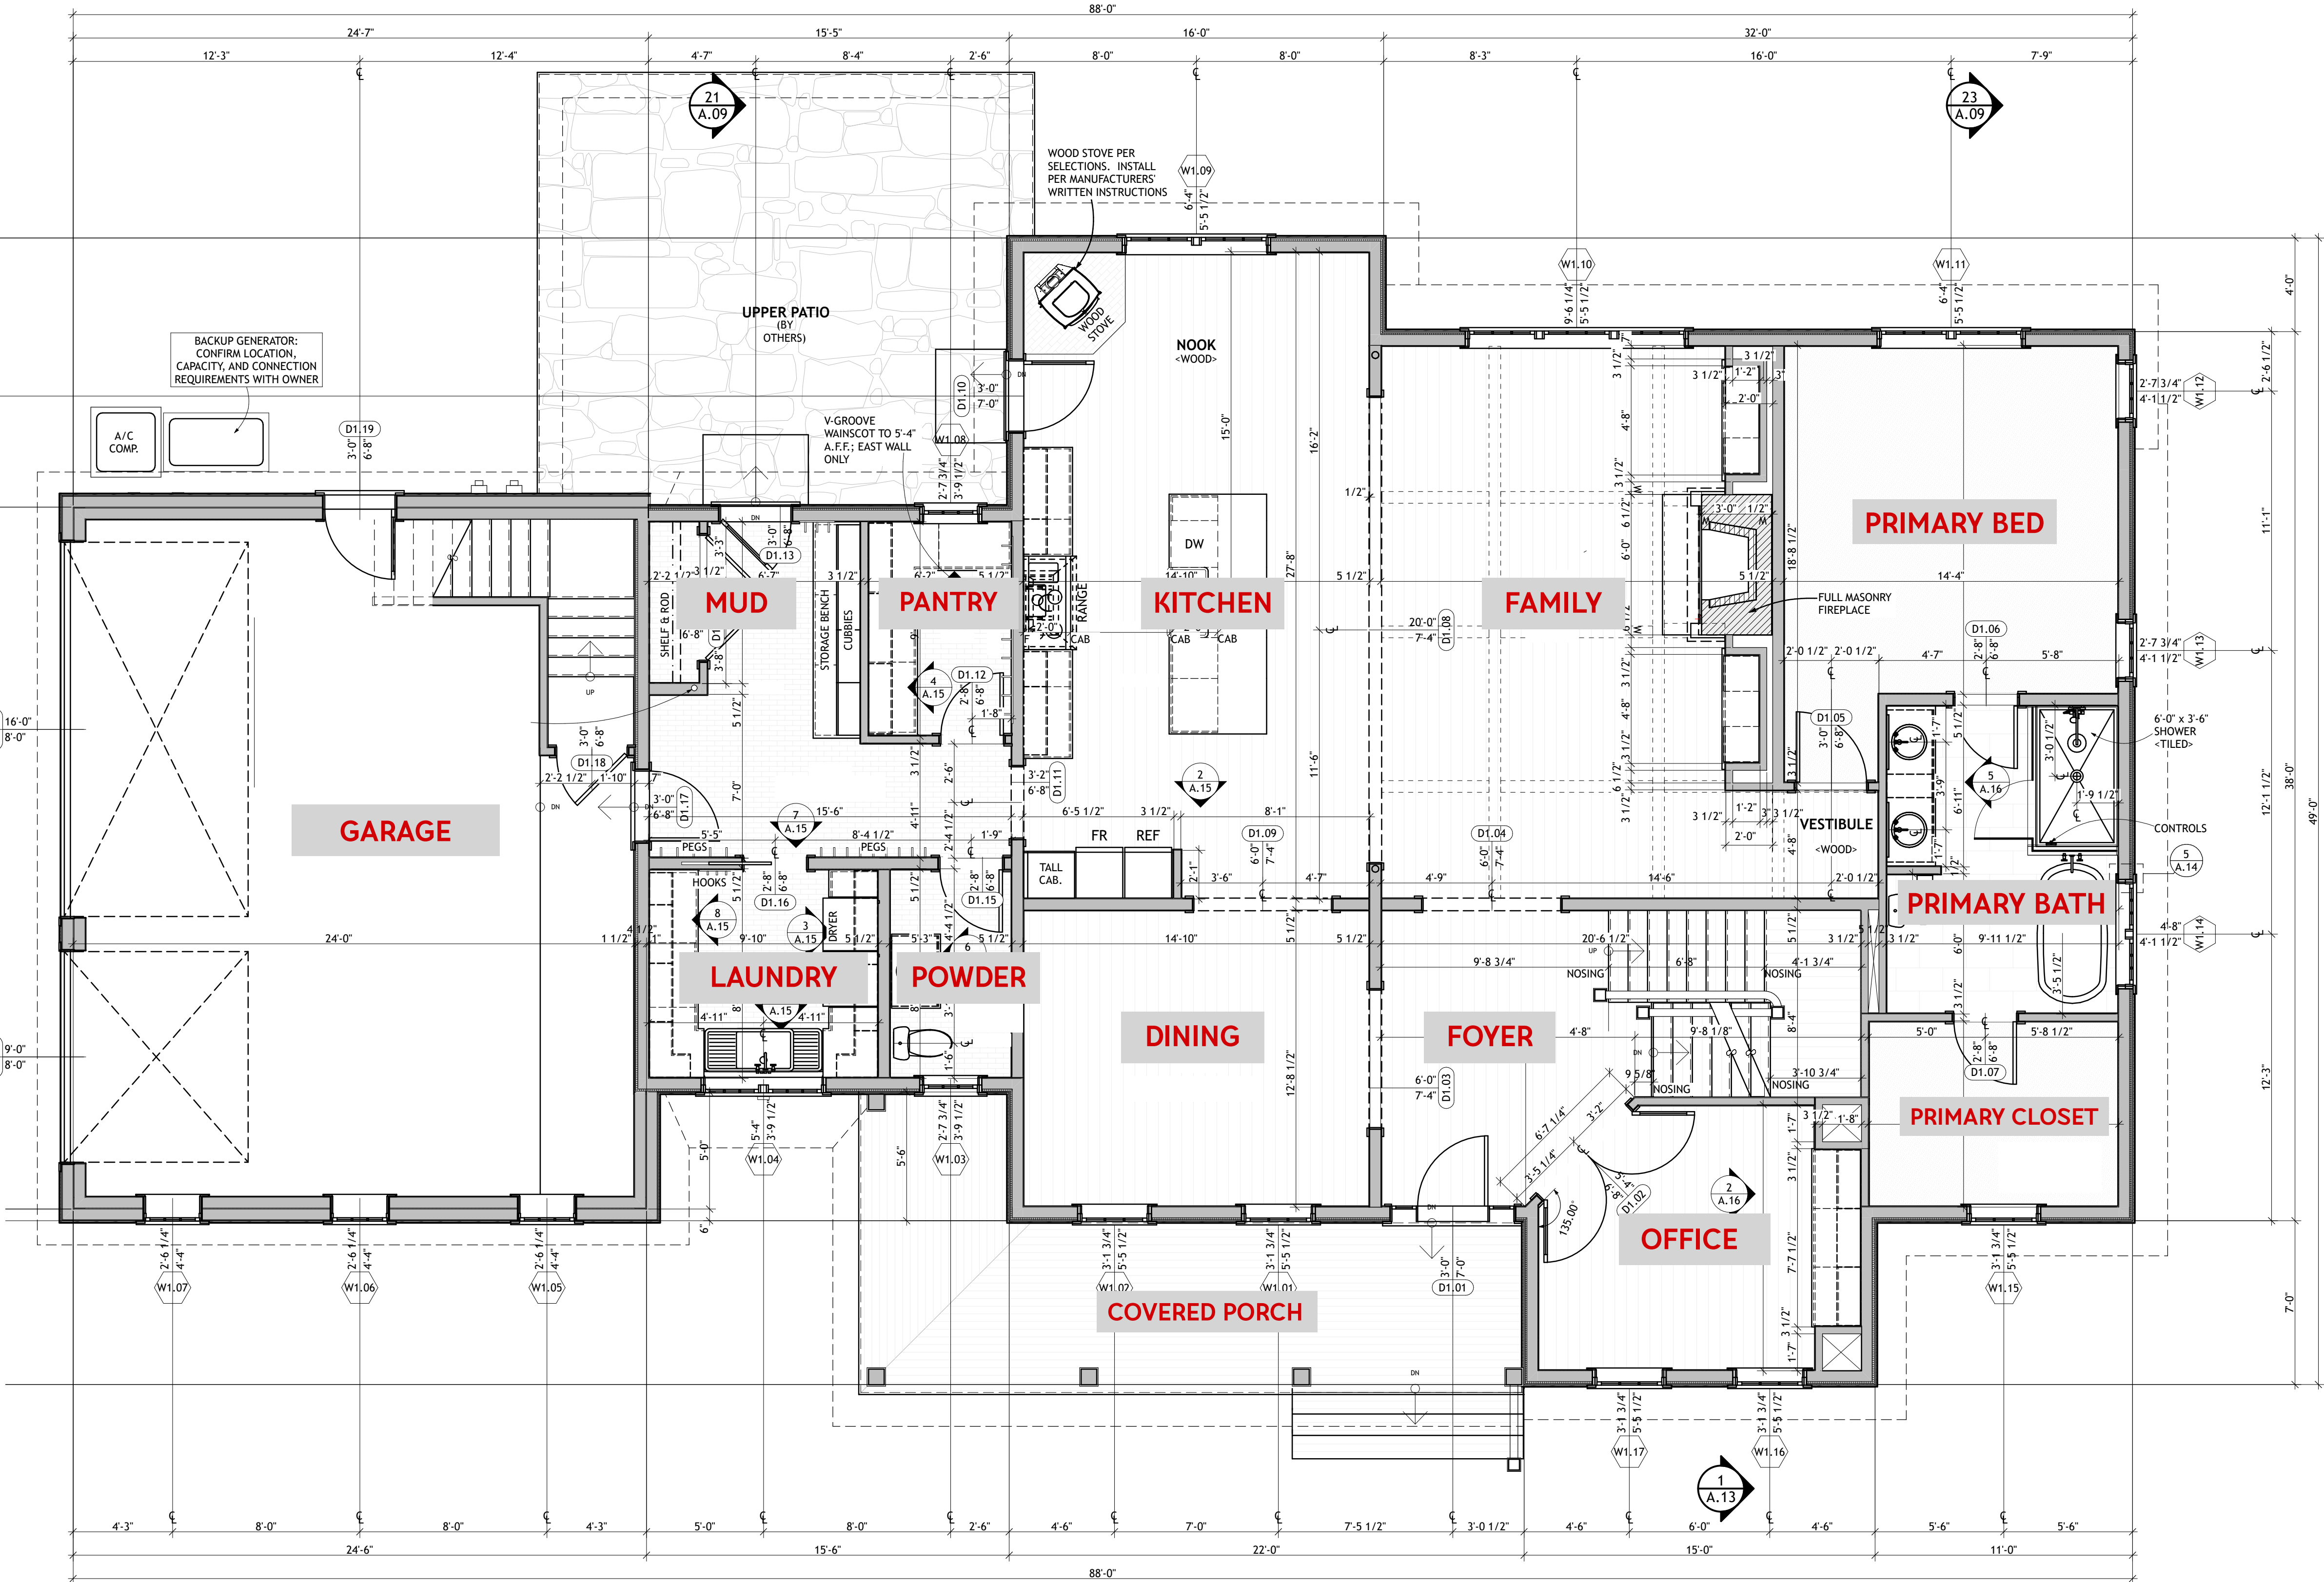

Floor Navigation

1st FLOOR

2nd FLOOR

BASEMENT



FIRST FLOOR PLAN
1/4" = 1'-0"